Blacksmith’s Cottage - Floor Plan
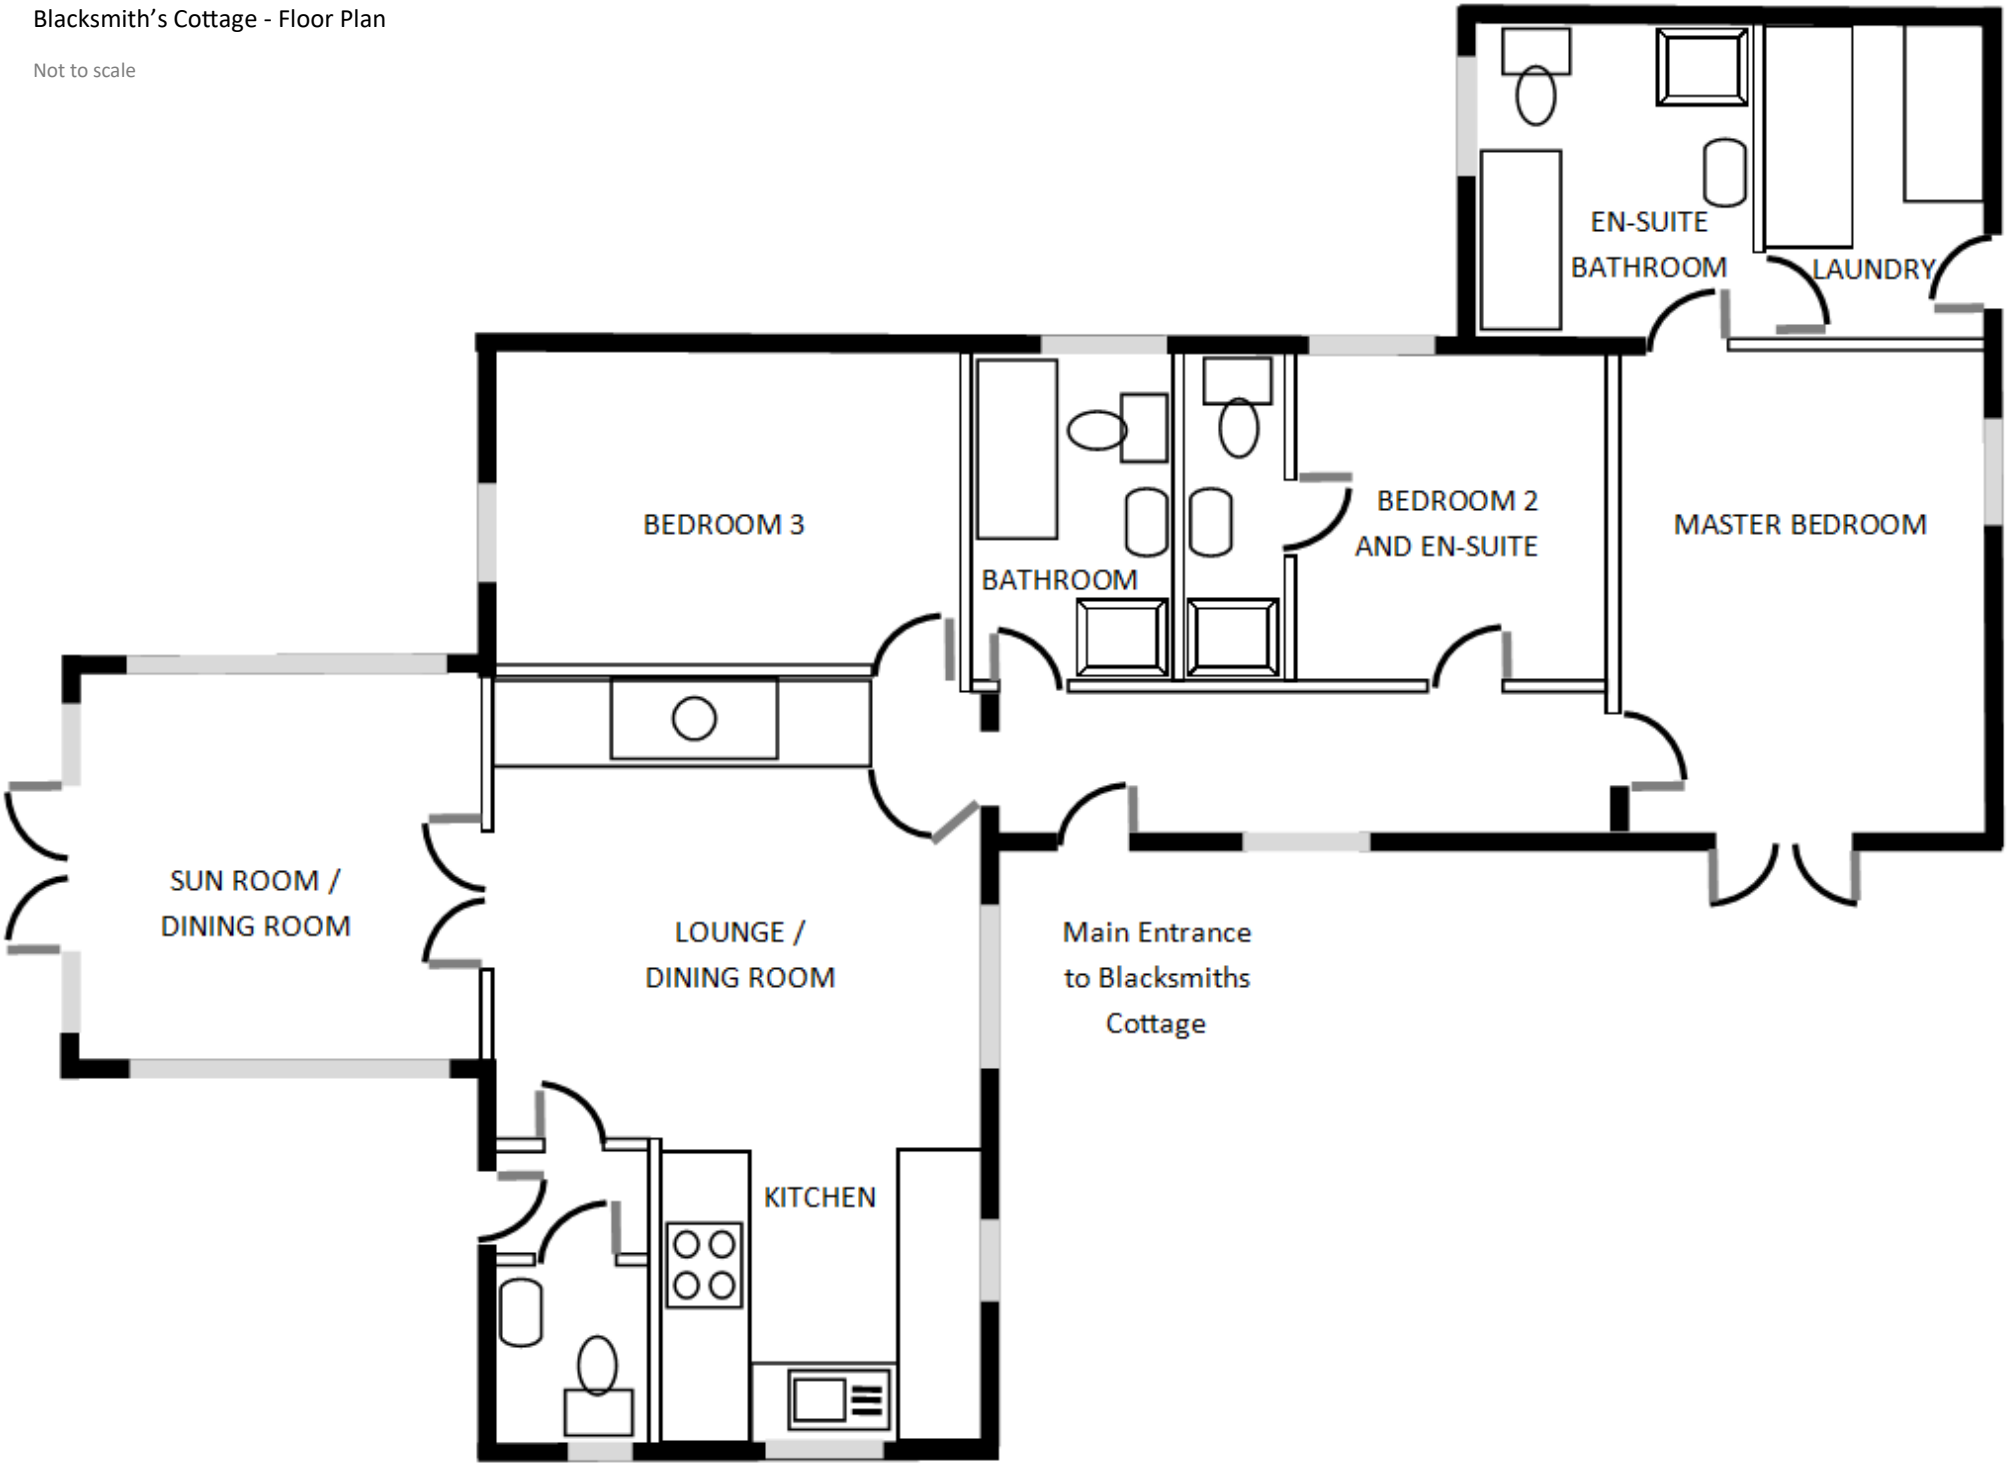
Not to scale